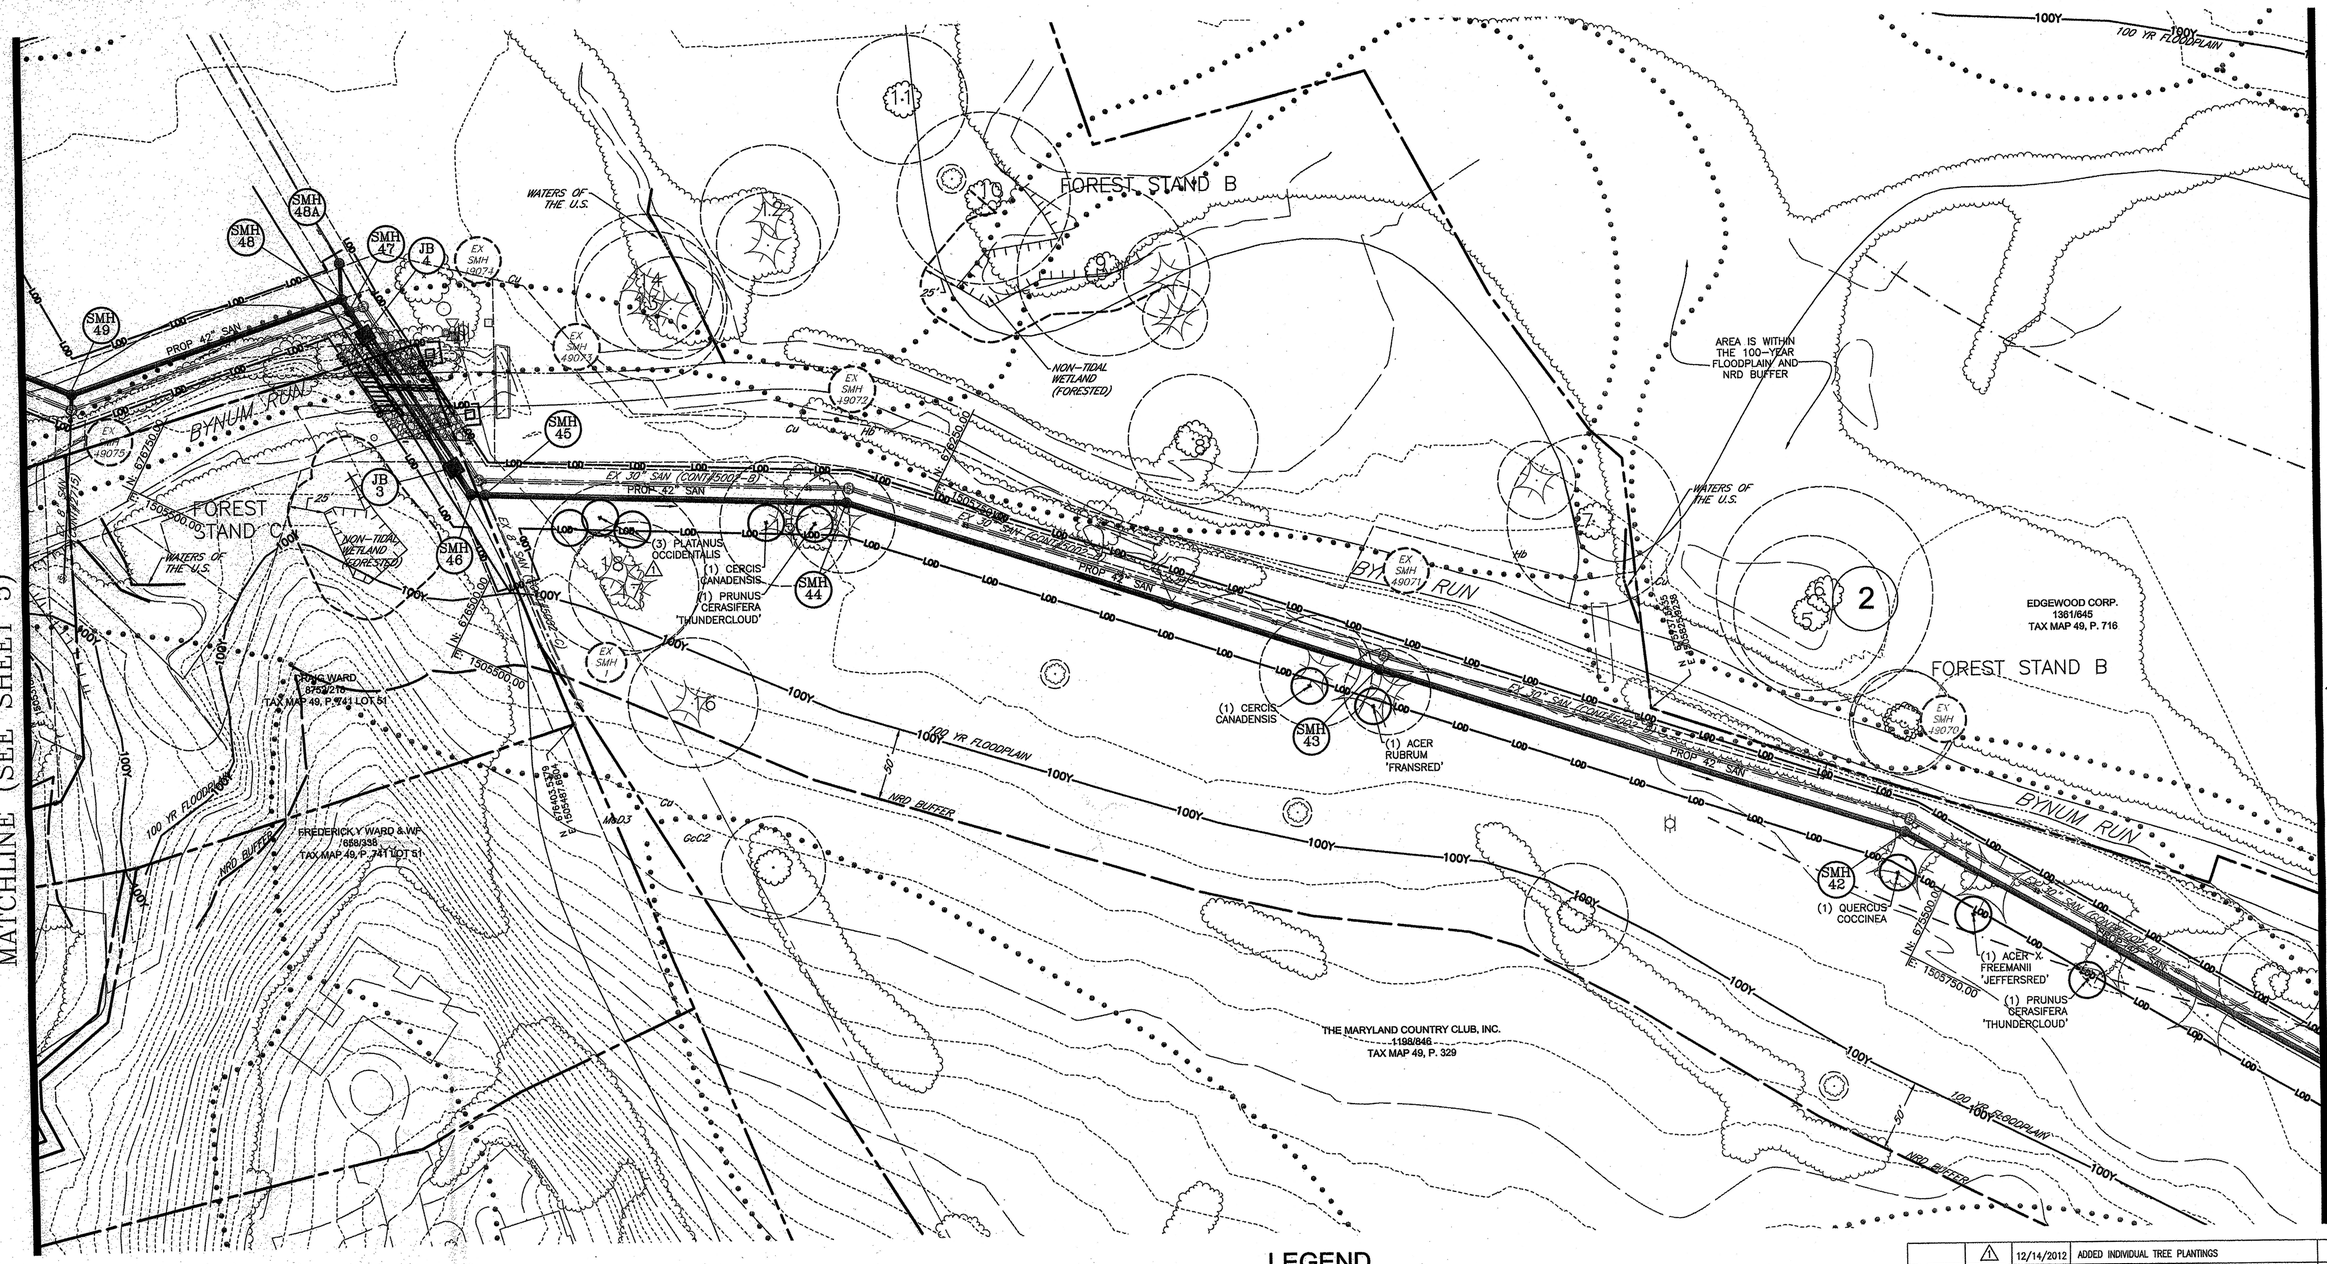

LEGEND

- PROPERTY LINE
- EX SEWER EASEMENT
- SS — EX SEWER LINE
- EX CONTOURS
- EX TREELINE
- EX EDGE OF PAVING
- SOIL BOUNDARY
- NON-TIDAL WETLANDS
- WATERS OF THE U.S.
- 25' WETLANDS BUFFER
- 100 YEAR FLOODPLAIN
- 75' NRD BUFFER
- PROP TREELINE
- PROP SEWER EASEMENT
- PROP SEWER LINE
- LIMIT OF DISTURBANCE
- FOREST STAND BOUNDARY
- 1 SAMPLE PLOT
- SPECIMEN TREE & CRITICAL ROOT ZONE
- AREA OF REFORESTATION
- DECIDUOUS TREE

PLAN

50' 0' 50' 100' 150'

SCALE: 1" = 50'

APPROVED	REV. No.	DATE	REVISION	BY
	1	12/14/2012	ADDED INDIVIDUAL TREE PLANTINGS	RJB
	2	03/26/2014	ADJUSTMENT TO REFORESTATION AREAS PER HARFORD	RJB
			COUNTY WATER & SEWER COMMENTS	
	3	07/02/2014	ADJUSTMENT TO REFORESTATION AREAS PER HARFORD	RJB
			COUNTY WATER & SEWER, AND P&Z COMMENTS	

NICHOLAS MILLER CHRISTIAN
REGISTERED LANDSCAPE ARCHITECT
MD. LICENSE #899
7/2/14 DATE

PLANNING	ENGINEERING	AS-BUILT PER INSPECTOR
MAINTENANCE CHIEF	OPERATIONS CHIEF	TRANS. BY:
PROPERTY MANAGEMENT	CONST. MGMT.	DATE:
SEDIMENT CONTROL	TRAFFIC CONTROL	RESIDENT INSPECTOR:

HARFORD COUNTY MARYLAND

DEPUTY DIRECTOR, DIVISION OF WATER AND SEWER — DATE 1/15/15

1ST ELECTION DISTRICT

FOREST STAND DELINEATION / FOREST CONSERVATION PLAN

BYNUM RUN INTERCEPTOR SEWER

PHASE 7

HARFORD COUNTY, MARYLAND

SEWER CONTRACT NO. 6703

ENGINEER
FREDERICK WARD ASSOCIATES
ARCHITECTS | ENGINEERS | PLANNERS | SURVEYORS
P.O. Box 727, 5 South Main Street, Bel Air Maryland 21014-0727, 410-836-7600, 410-893-1260 fax
www.frederickward.com

DESIGNED:		SCALE	TAX MAP	SHEET	JOB No.
DRAWN:	RJB	1" = 50'	56 / ADC MAP No. 24	No. 21 of 23	2101064.00
CHECKED:	NML		ADC GRID B1		

M:\PROJECTS\2101064.00 HARFORD CO DPW - BYNUM RUN INTERCEPTOR SEWER PHASES 6 & 7\ENVIRONMENTAL\CAD\FSD-FCP\FCP-4-PHASE 7 FCP.DWG, LAYOUT1, 7/2/2014 11:01 AM,djb