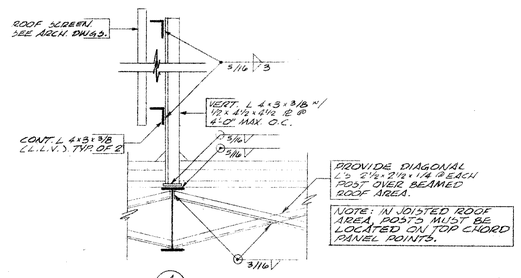

DETAIL (A/5-2) 3/4" = 1'-0"

SUPPORT FOR ALUMINUM ROOF SCREEN.

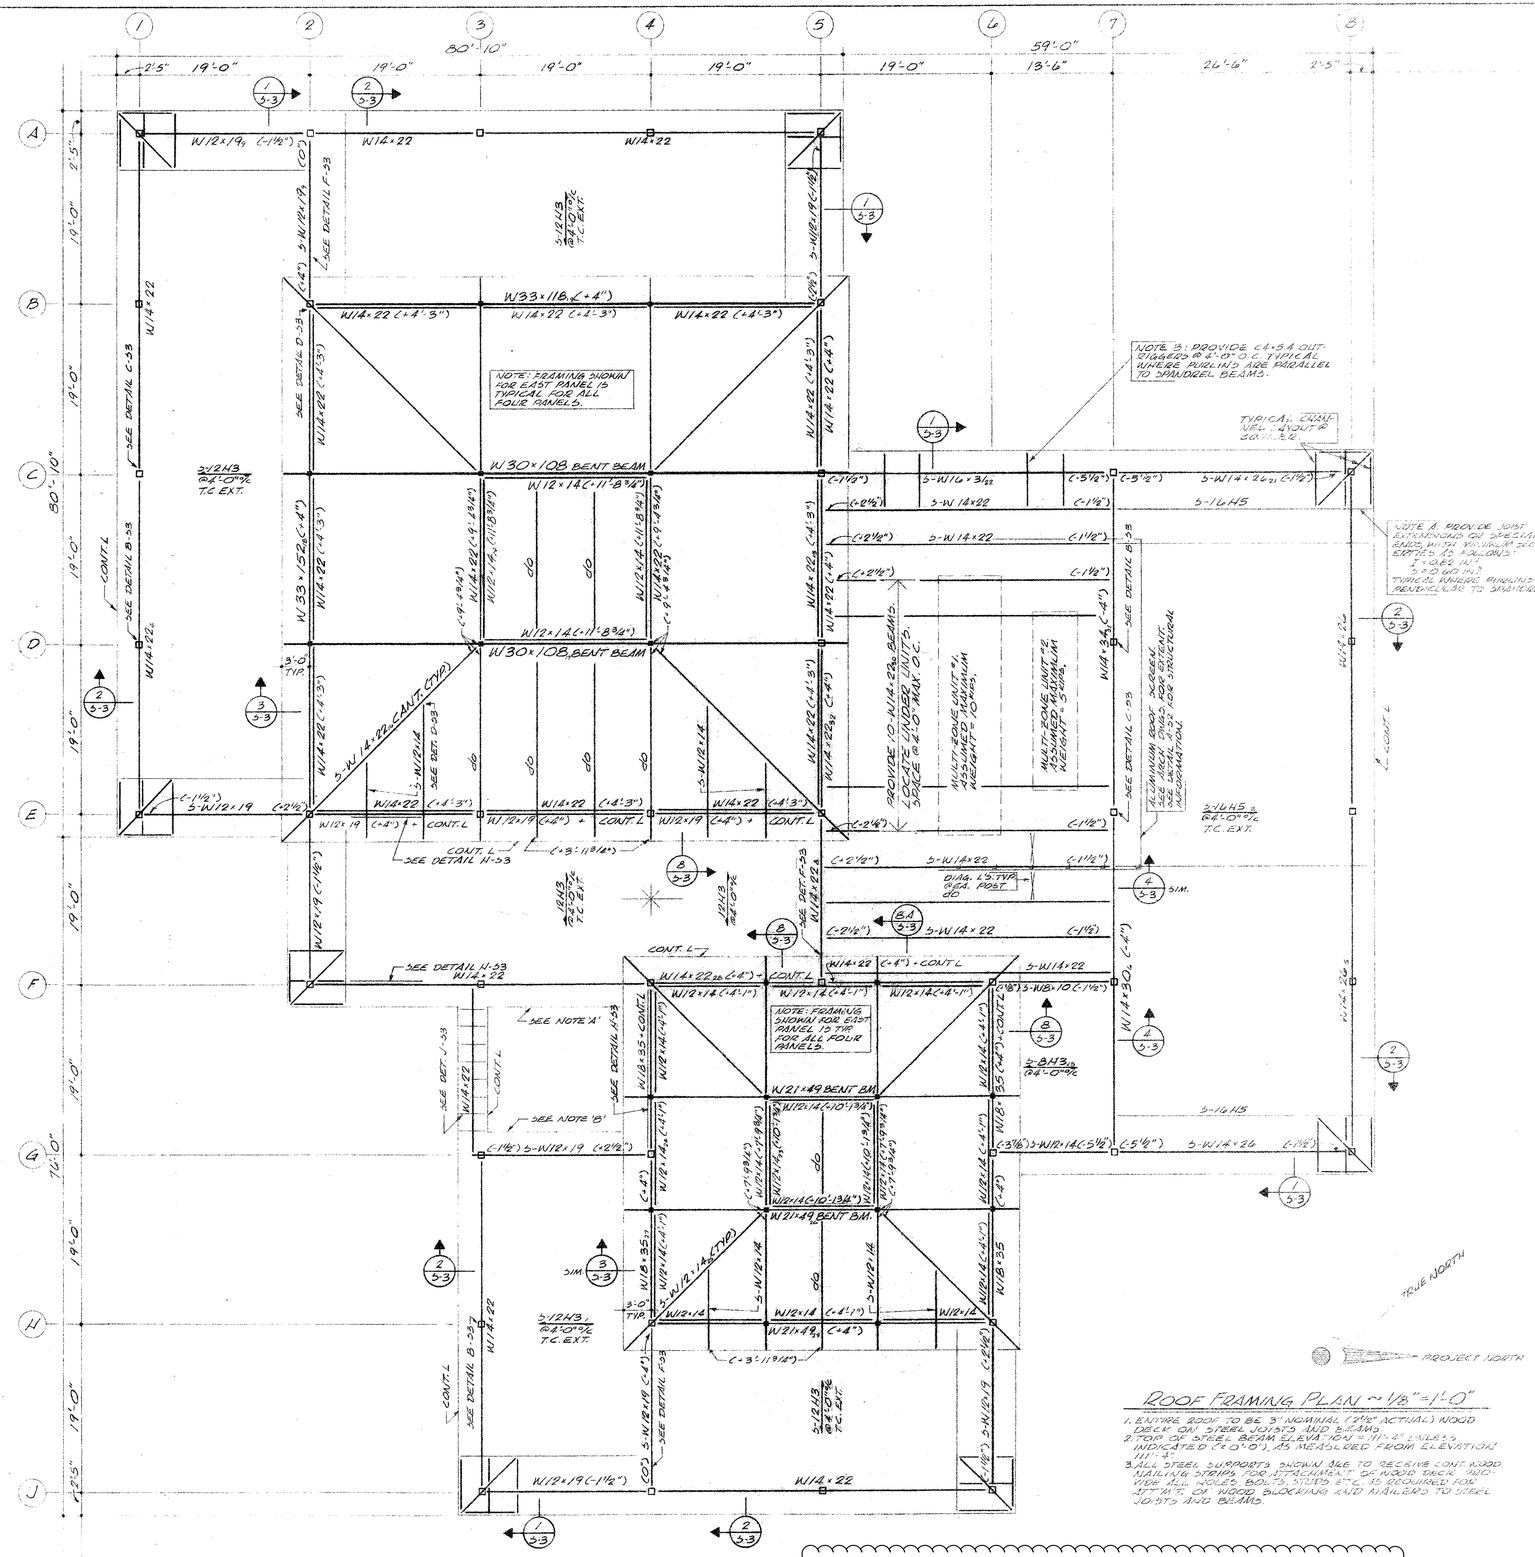

ROOF FRAMING PLAN ~ 1/8" = 1'-0"

1. ENTIRE ROOF TO BE 3" NOMINAL (2 1/2" ACTUAL) WOOD DECK ON STEEL JOISTS AND BEAMS.
2. TOP OF STEEL BEAM ELEV. 104' = 11'-4" UNLESS INDICATED (± 0'-0"), AS MEASURED FROM ELEVATION 111'-4".
3. ALL STEEL SUPPORTS SHOWN ARE TO RECEIVE CONT. WOOD NAILING STRIPS FOR ATTACHMENT OF WOOD DECK AND VERIFY ALL HOLES, BOLTS, STRIPS, ETC. AS REQUIRED FOR ATTACH'T. OF WOOD BLOCKING AND NAILERS TO STEEL JOISTS AND BEAMS.

Original Roof Plan, for informational purposes only, Bid #17-046

GERARD A. BAXTER A.I.A.
221 SOUTH MAIN STREET
BEL AIR, MARYLAND 21014
ARCHITECT

ABERDEEN BRANCH LIBRARY
FOR THE
BOARD OF LIBRARY TRUSTEES
HARFORD COUNTY MARYLAND

73-5
SCALE AS NOTED
29 MARCH 1974

S 2